L E G E N D

1. ASPHALT ROAD, MUDI ROAD
2. DRAIN, RAILWAY TRA... LINE
3. CULVERT, EXISTING ... LEVEL

CLIENT	BANGALORE WATER SUPPLY & SEWERAGE BOARD
TITLE	Work of Providing and laying 200, 150 and 100mm dia DI water pipeline in place of 75/100mm dia CI water pipeline and improve water facilities and to avoid frequent contamination complaint in Flower garden Slum under jagajeevanrammagar service station of AEESW-2 sub division
SURVEYED & PREPARED BY	RADIAN SURVEYS #715,DM PLAZA, 3RD FLOOR, 3RD MAIN DR. MO... OSPITAL ROAD, MAHALAXMIPURAM, BANGALORE-86 Email : radiansurveys@gmail.com PH.080-23194839
SCALE: 1:1000	SEAS... 27.06.2017
AE	AE

Scanned with OKEN Scanner

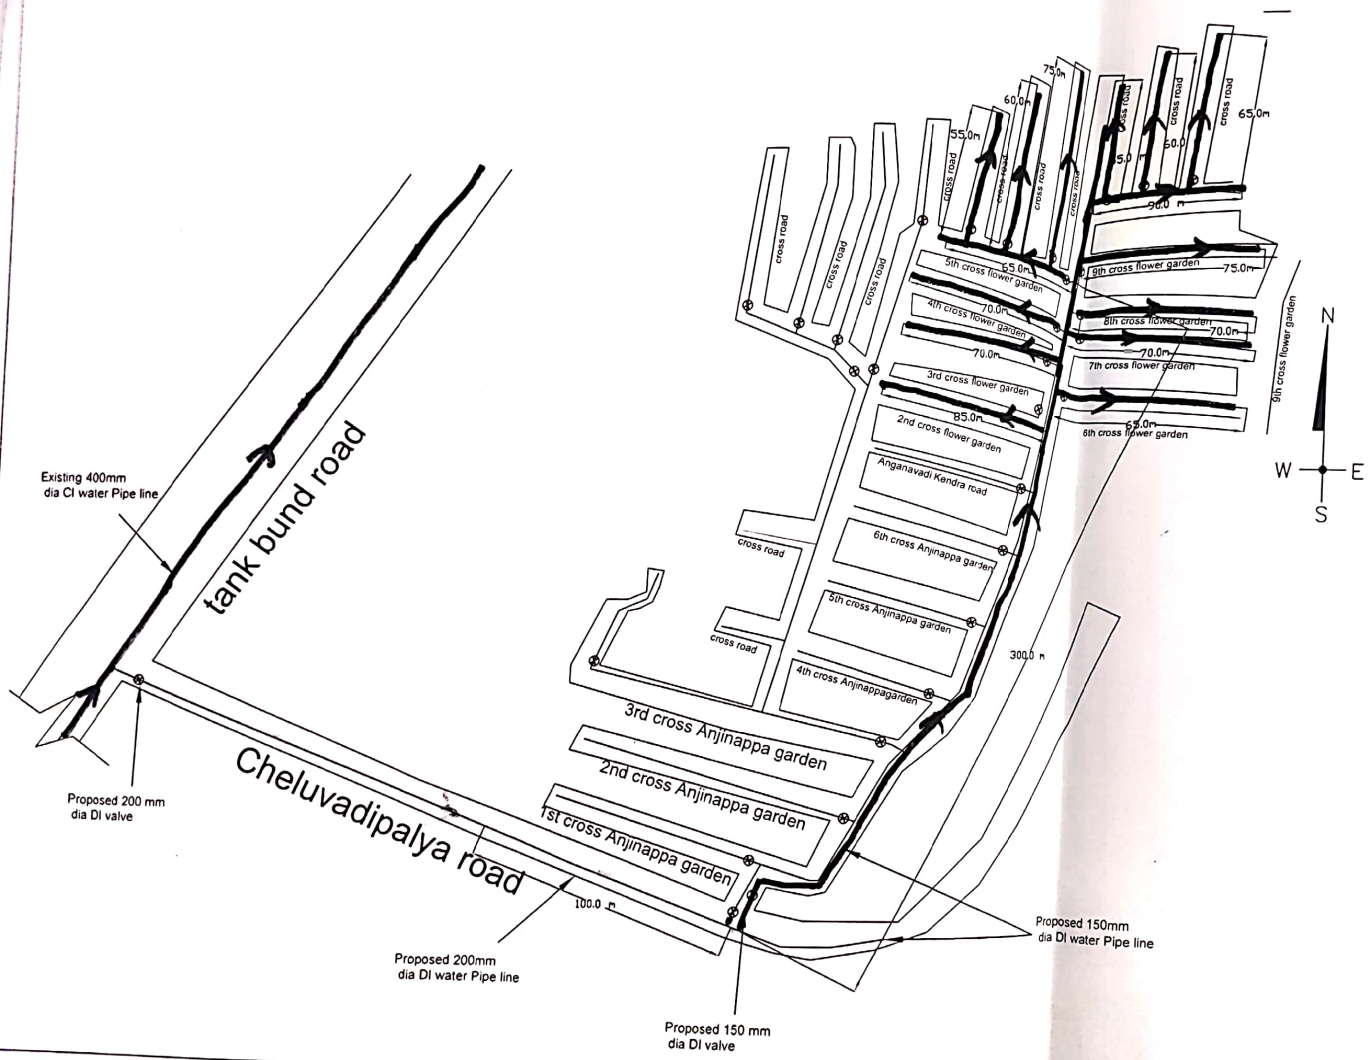

LEGEND

1. ASPHALT ROAD, MUD ROAD/METALLED ROAD.
2. DRAIN, RAILWAY TRACK, BUILDING
3. CULVERT, EXISTING MAN HOLE, FENCE

CLIENT	BANGALORE WATER SUPPLY & SEWERAGE BOARD
TITLE	Work of Providing and laying 200, 150 and 100mm dia Di water pipeline in place of 75/100mm dia CI water pipeline and improve water facilities and to avoid frequent contamination complaint in Flower garden Slum under jagajeevanramnagar service station of AEESW-2 sub division
SURVEYED & PREPARED BY	RADIAN SURVEYS #715,OM PLAZA ,3RD FLOOR, 3RD MAIN DR. MODI HOSPITAL ROAD, MAHALAXMIPURAM, BANGALORE-86 E-mail : rdnsurveys@gmail.com PH:080-23194839
SCALE: 1:1000	SEASON :27.06.2017
AE	AEE

Scanned with OKEN Scanner

GIS for the work of Providing and laying 100mm,150mm,200mm dia DI water pipe line in place of 75/100mm dia CI water pipeline to improve water facilities and to aviod frequent Contamination flower garden, under Jagajeevanramanagar service station of AEESW-2 Sub Division

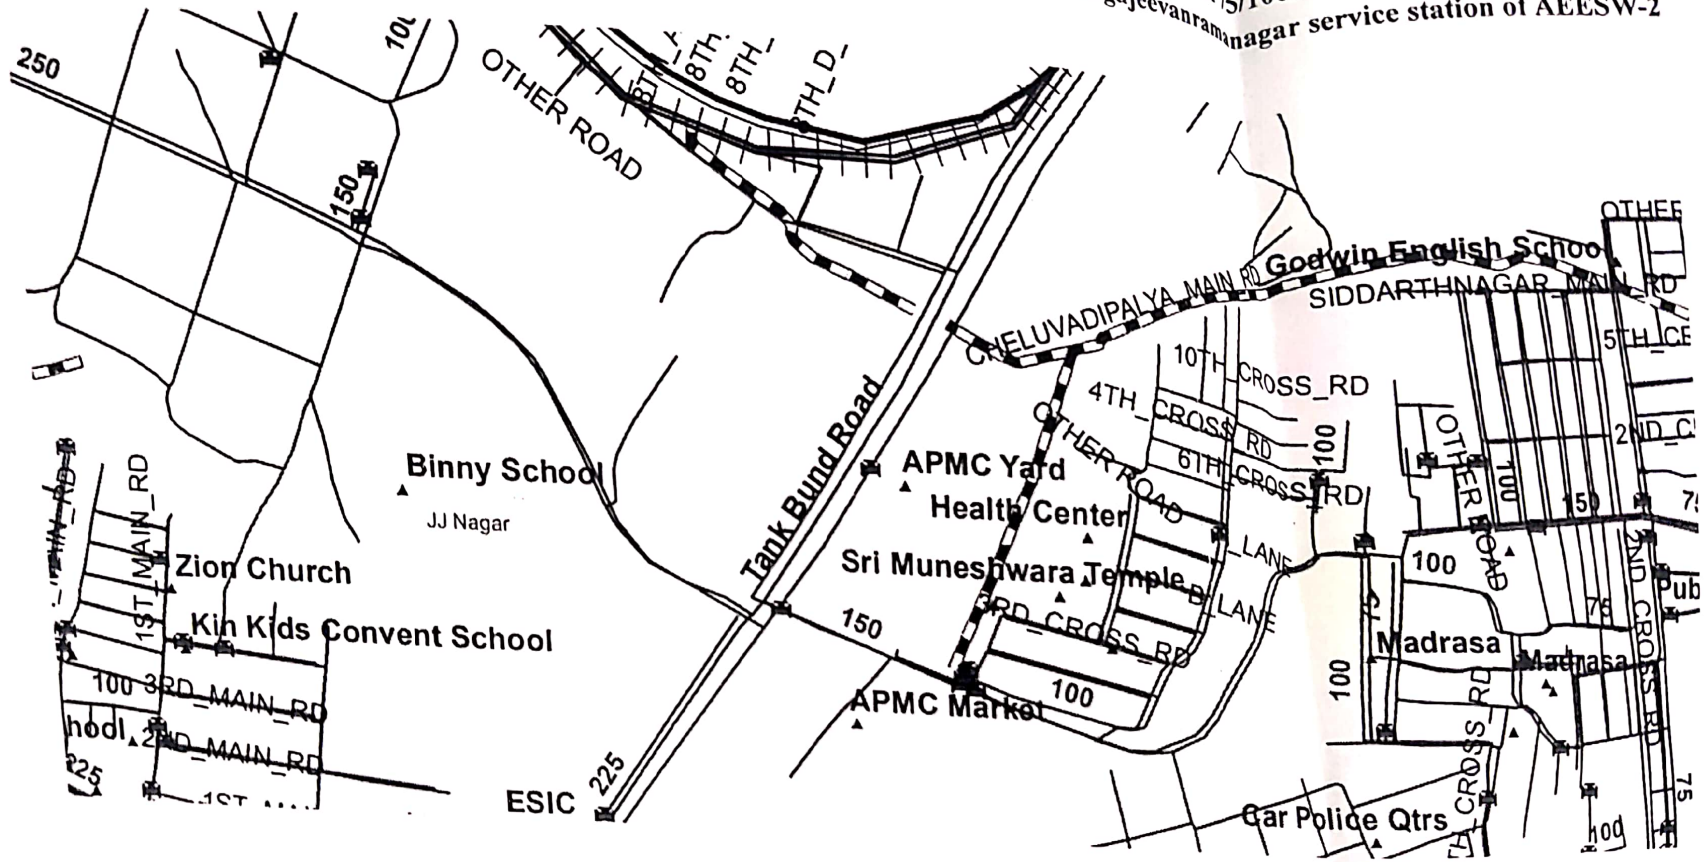

AE(JJR)

AEE(SW-2)

EE(SW)-1

Scanned with OKEN Scanner